



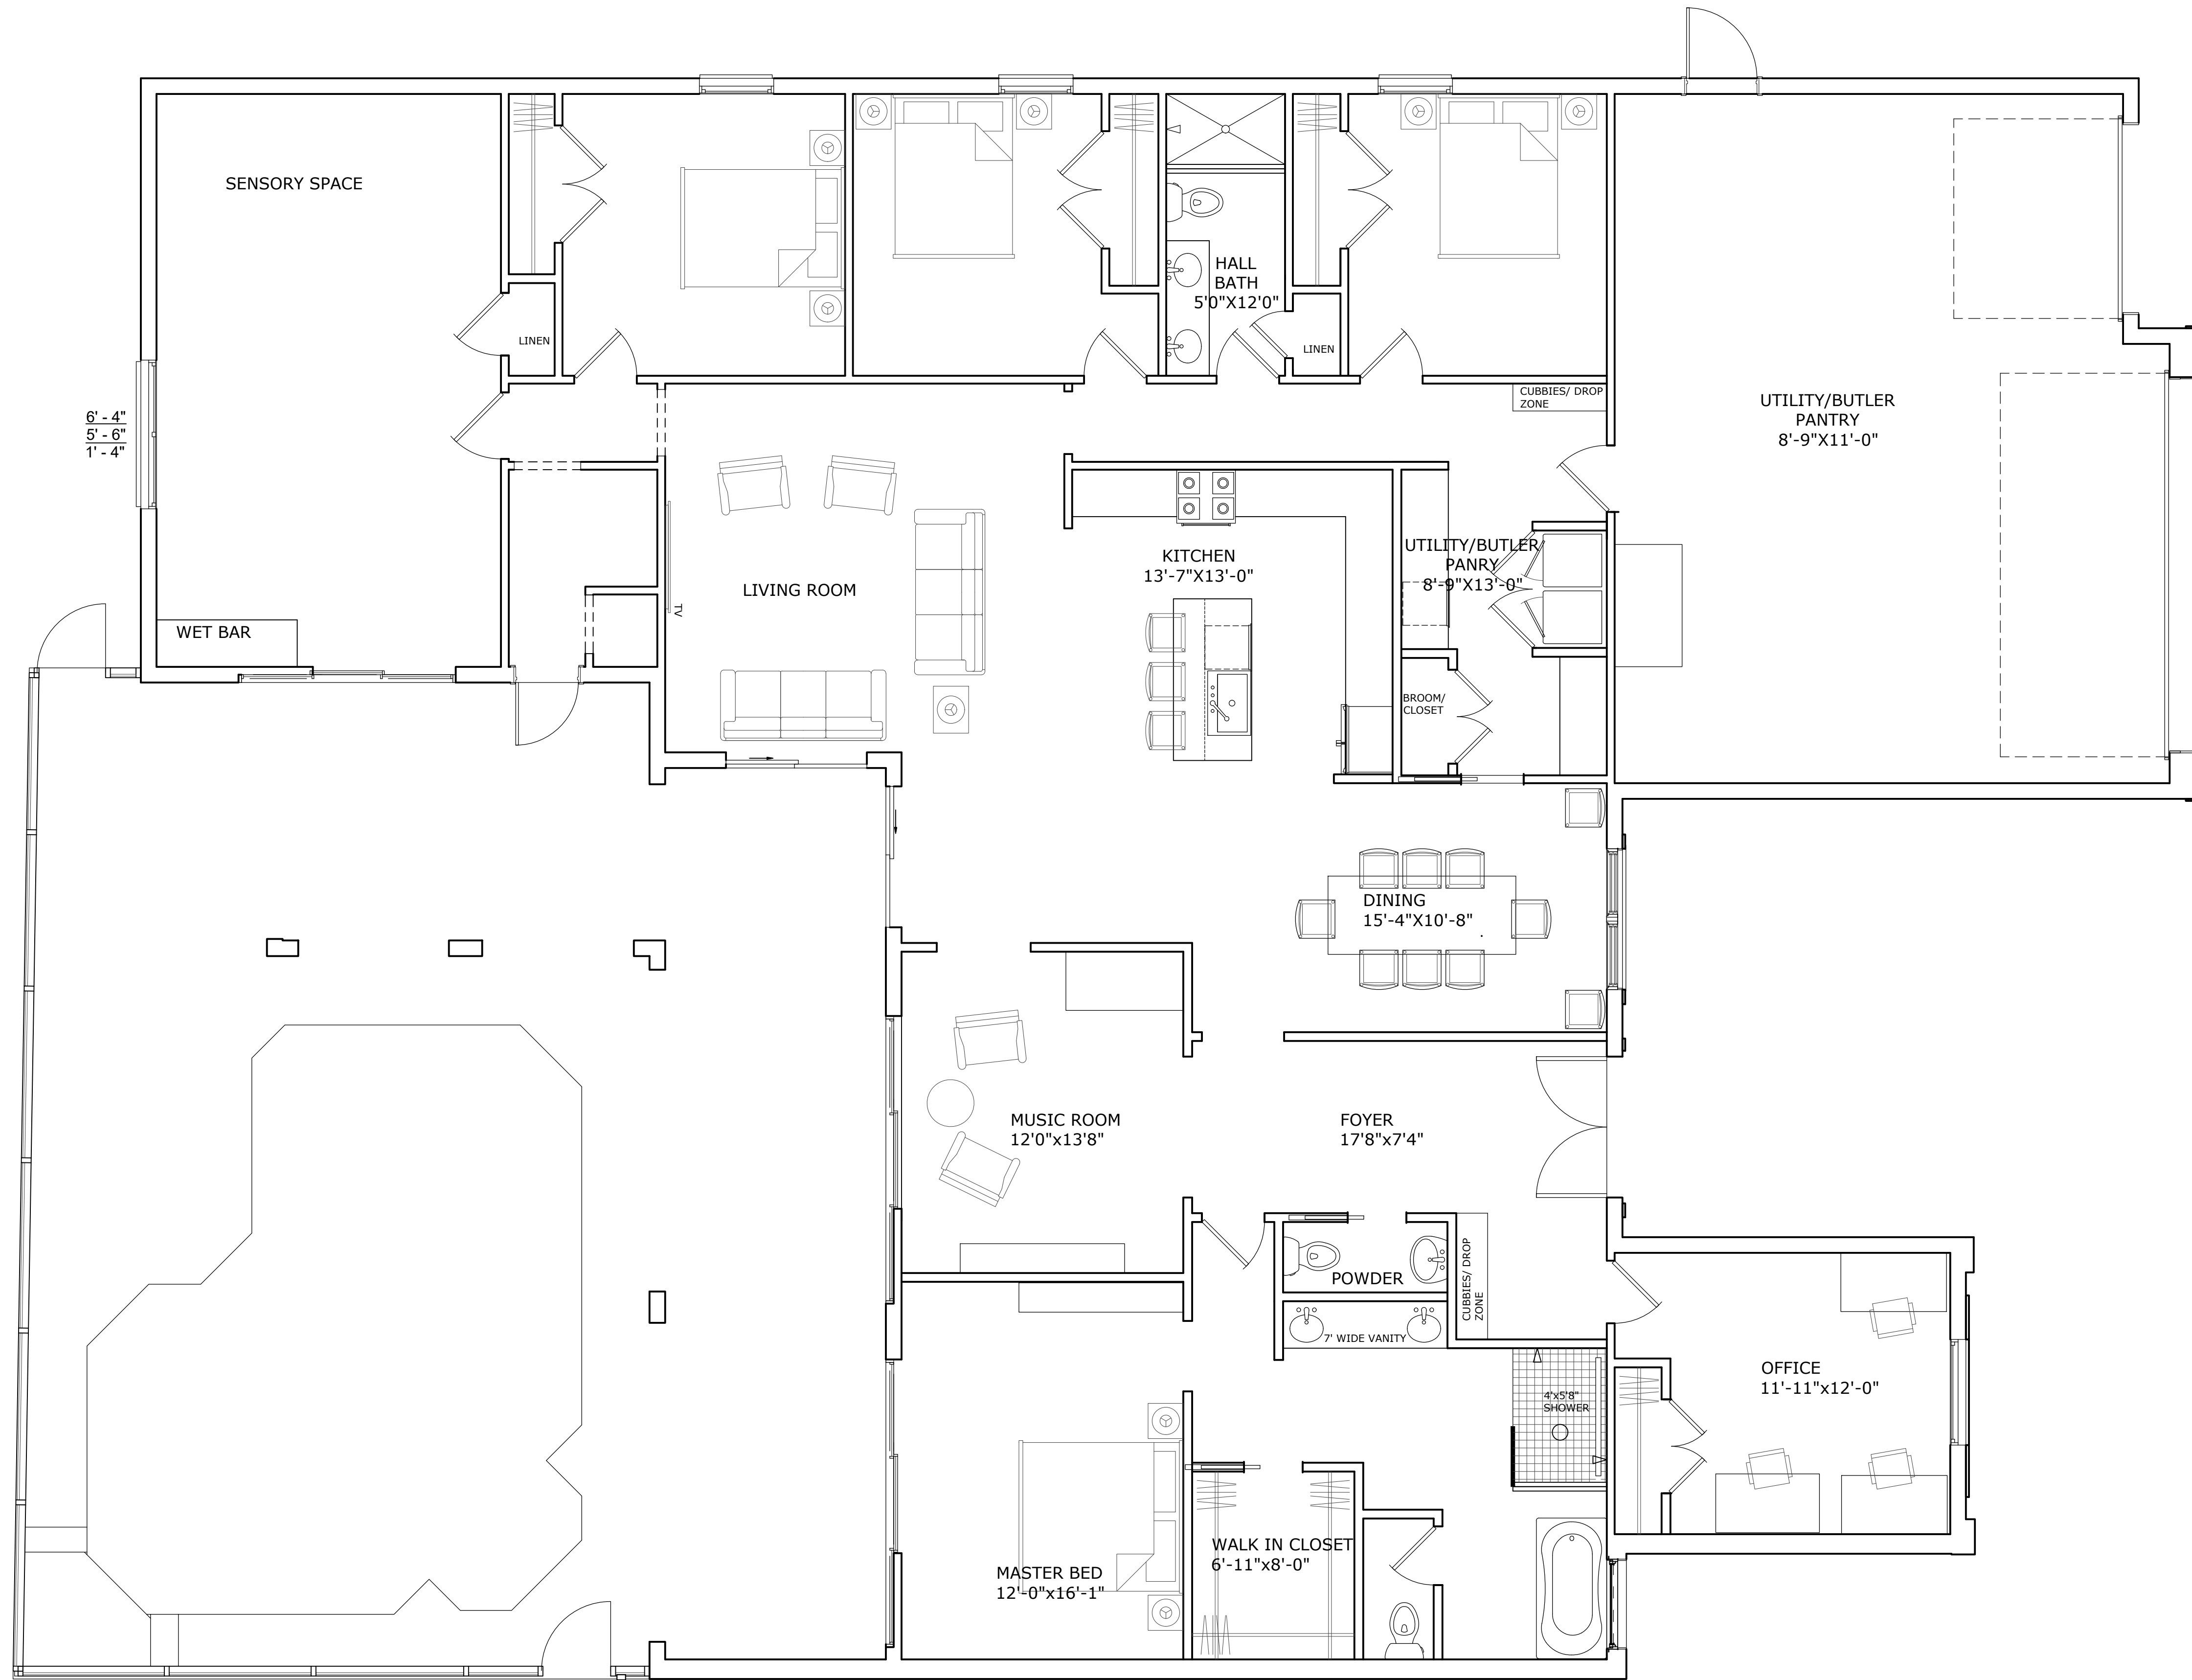

1 PROPOSED FIRST FLOOR
Scale: 1/4"= 1'-0"

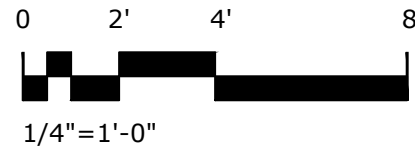

2024 © COPYRIGHT. THIS DRAWING IS NOT TO BE USED FOR MAKING ANY REPRODUCTION THEREOF, OR FOR CONSTRUCTION OF ANY BUILDING WITHOUT FIRST OBTAINING THE WRITTEN AUTHORIZATION FROM WAY MAKER ARCHITECTURE, PLLC

FULMER RESIDENCE

3518 SADDLE RIDGE ST.
VALRICO FL, 33596


DESCRIPTION:
EXISTING FLOOR PLAN

REVISION SCHEDULE

REV. #	REV. DATE

SCALE: AS NOTED

DATE: OCTOBER 12, 2026

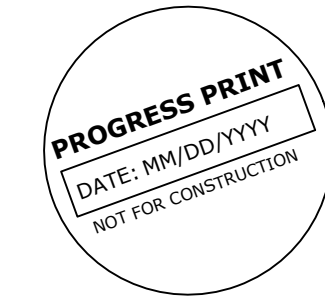

**WAY
MAKER
ARCHITECTURE**
189 BRIGHT IBIS AVE
APOLLO BEACH,
FL 33572

401.480.2939



WAY MAKER ARCHITECTURE